METRIC:
DISTANCES SHOWN ON THIS PLAN ARE IN METRES AND CAN BE CONVERTED TO FEET BY DIVIDING BY 0.3048 .

CAUTION: THIS IS NOT A PLAN OF SURVEY

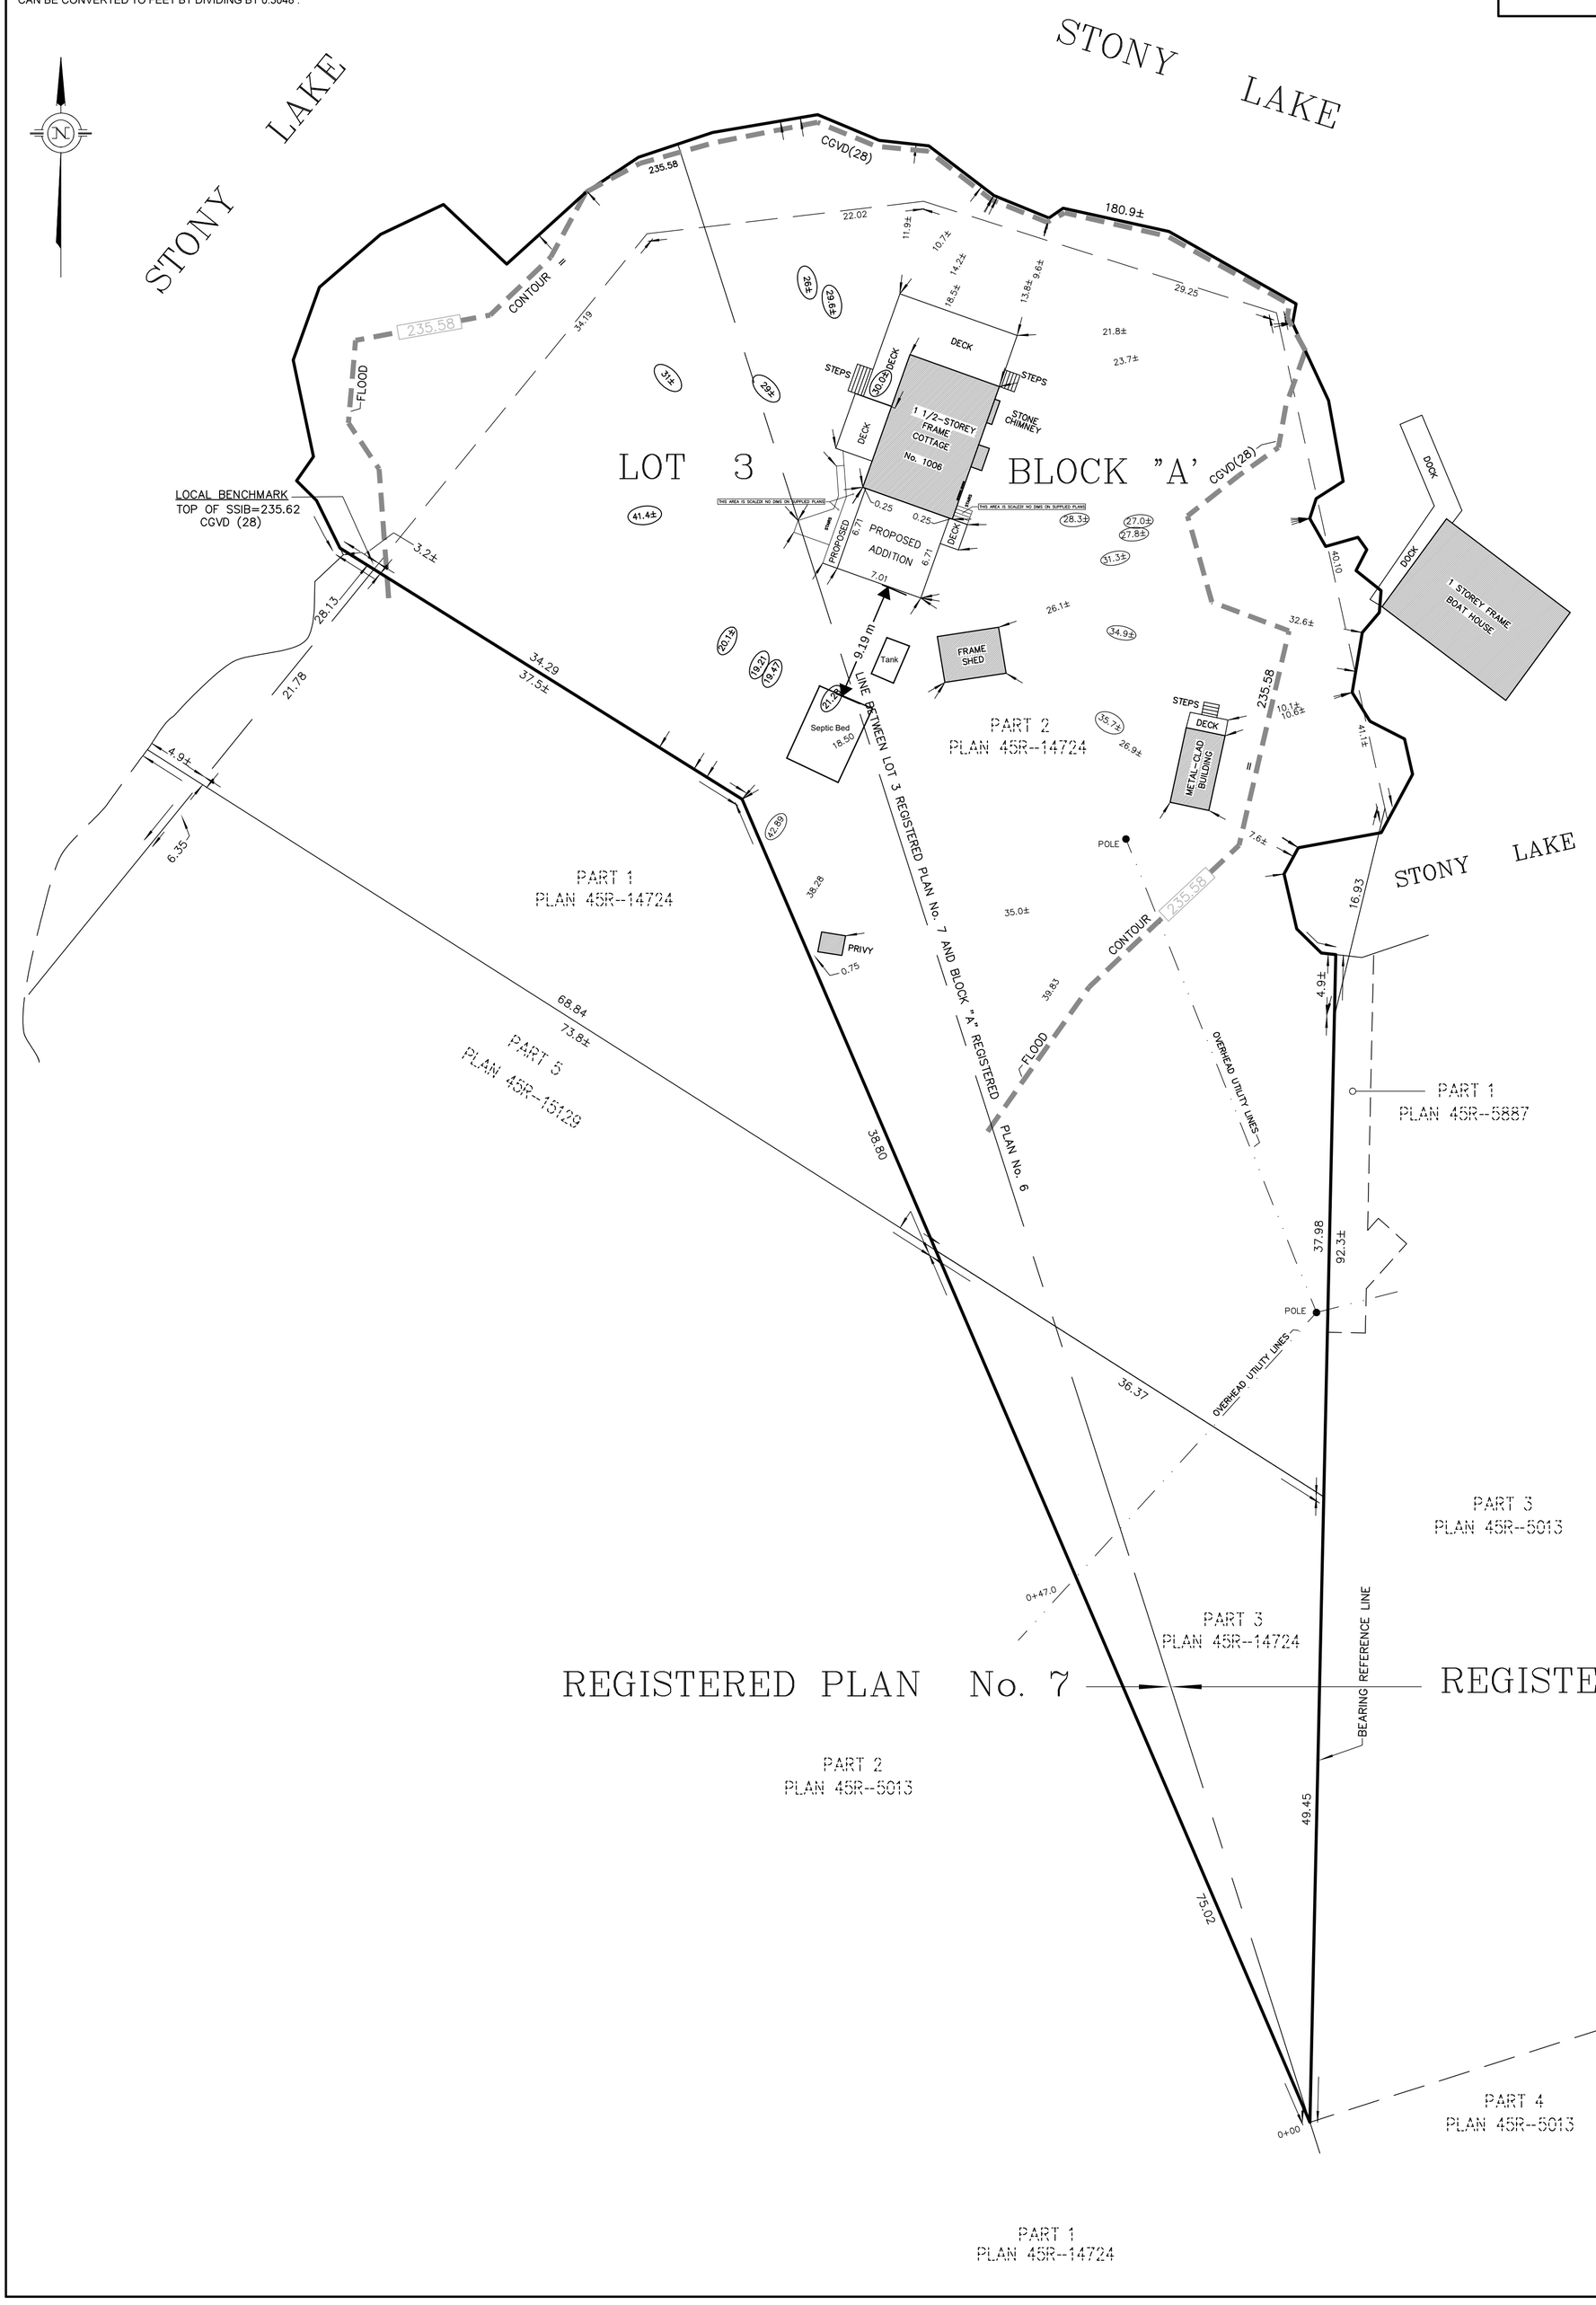

SITE PLAN SHOWING PROPOSED ADDITION AT

No. 1006 BREEZE ISLAND

TOWNSHIP OF DOURO - DUMMER

COUNTY OF PETERBOROUGH

5 0 10 20 30

SCALE: 1:300

DATE: 14 NOVEMBER 2024

LEGEND

(28.0±) . . . . . DENOTES PROPOSED SETBACK

SITE STATISTICS

LEGAL DESCRIPTION

PART OF LOT 3
REGISTERED PLAN No. 7 AND PART OF BLOCK "A"
REGISTERED PLAN No. 6
GEOGRAPHIC TOWNSHIP OF DUMMER

CAUTION: THIS IS NOT A PLAN OF SURVEY

BOUNDARY INFORMATION SHOWN ON THIS SITE PLAN HAS BEEN TAKEN FROM A PLAN OF SURVEY PREPARED BY JBF SURVEYORS OLS, DATED 12 JULY, 2022

NO NEW FIELD WORK HAS BEEN CONDUCTED TO VERIFY THE INFORMATION SHOWN ON THIS PLAN.

THIS SITE PLAN SHOULD NOT BE UTILIZED FOR ANY TRANSFER OF TITLE/ OWNERSHIP OR FINANCING ARRANGEMENTS.

JBF SURVEYORS
3177 LAKEFIELD RD., BOX 70
LAKEFIELD, ON K0L 2H0
PHONE: 705-652-6198
INFO@JBFSURVEYORS.COM
WWW.JBFSURVEYORS.COM

PROJ. # 9588 SITE PLAN